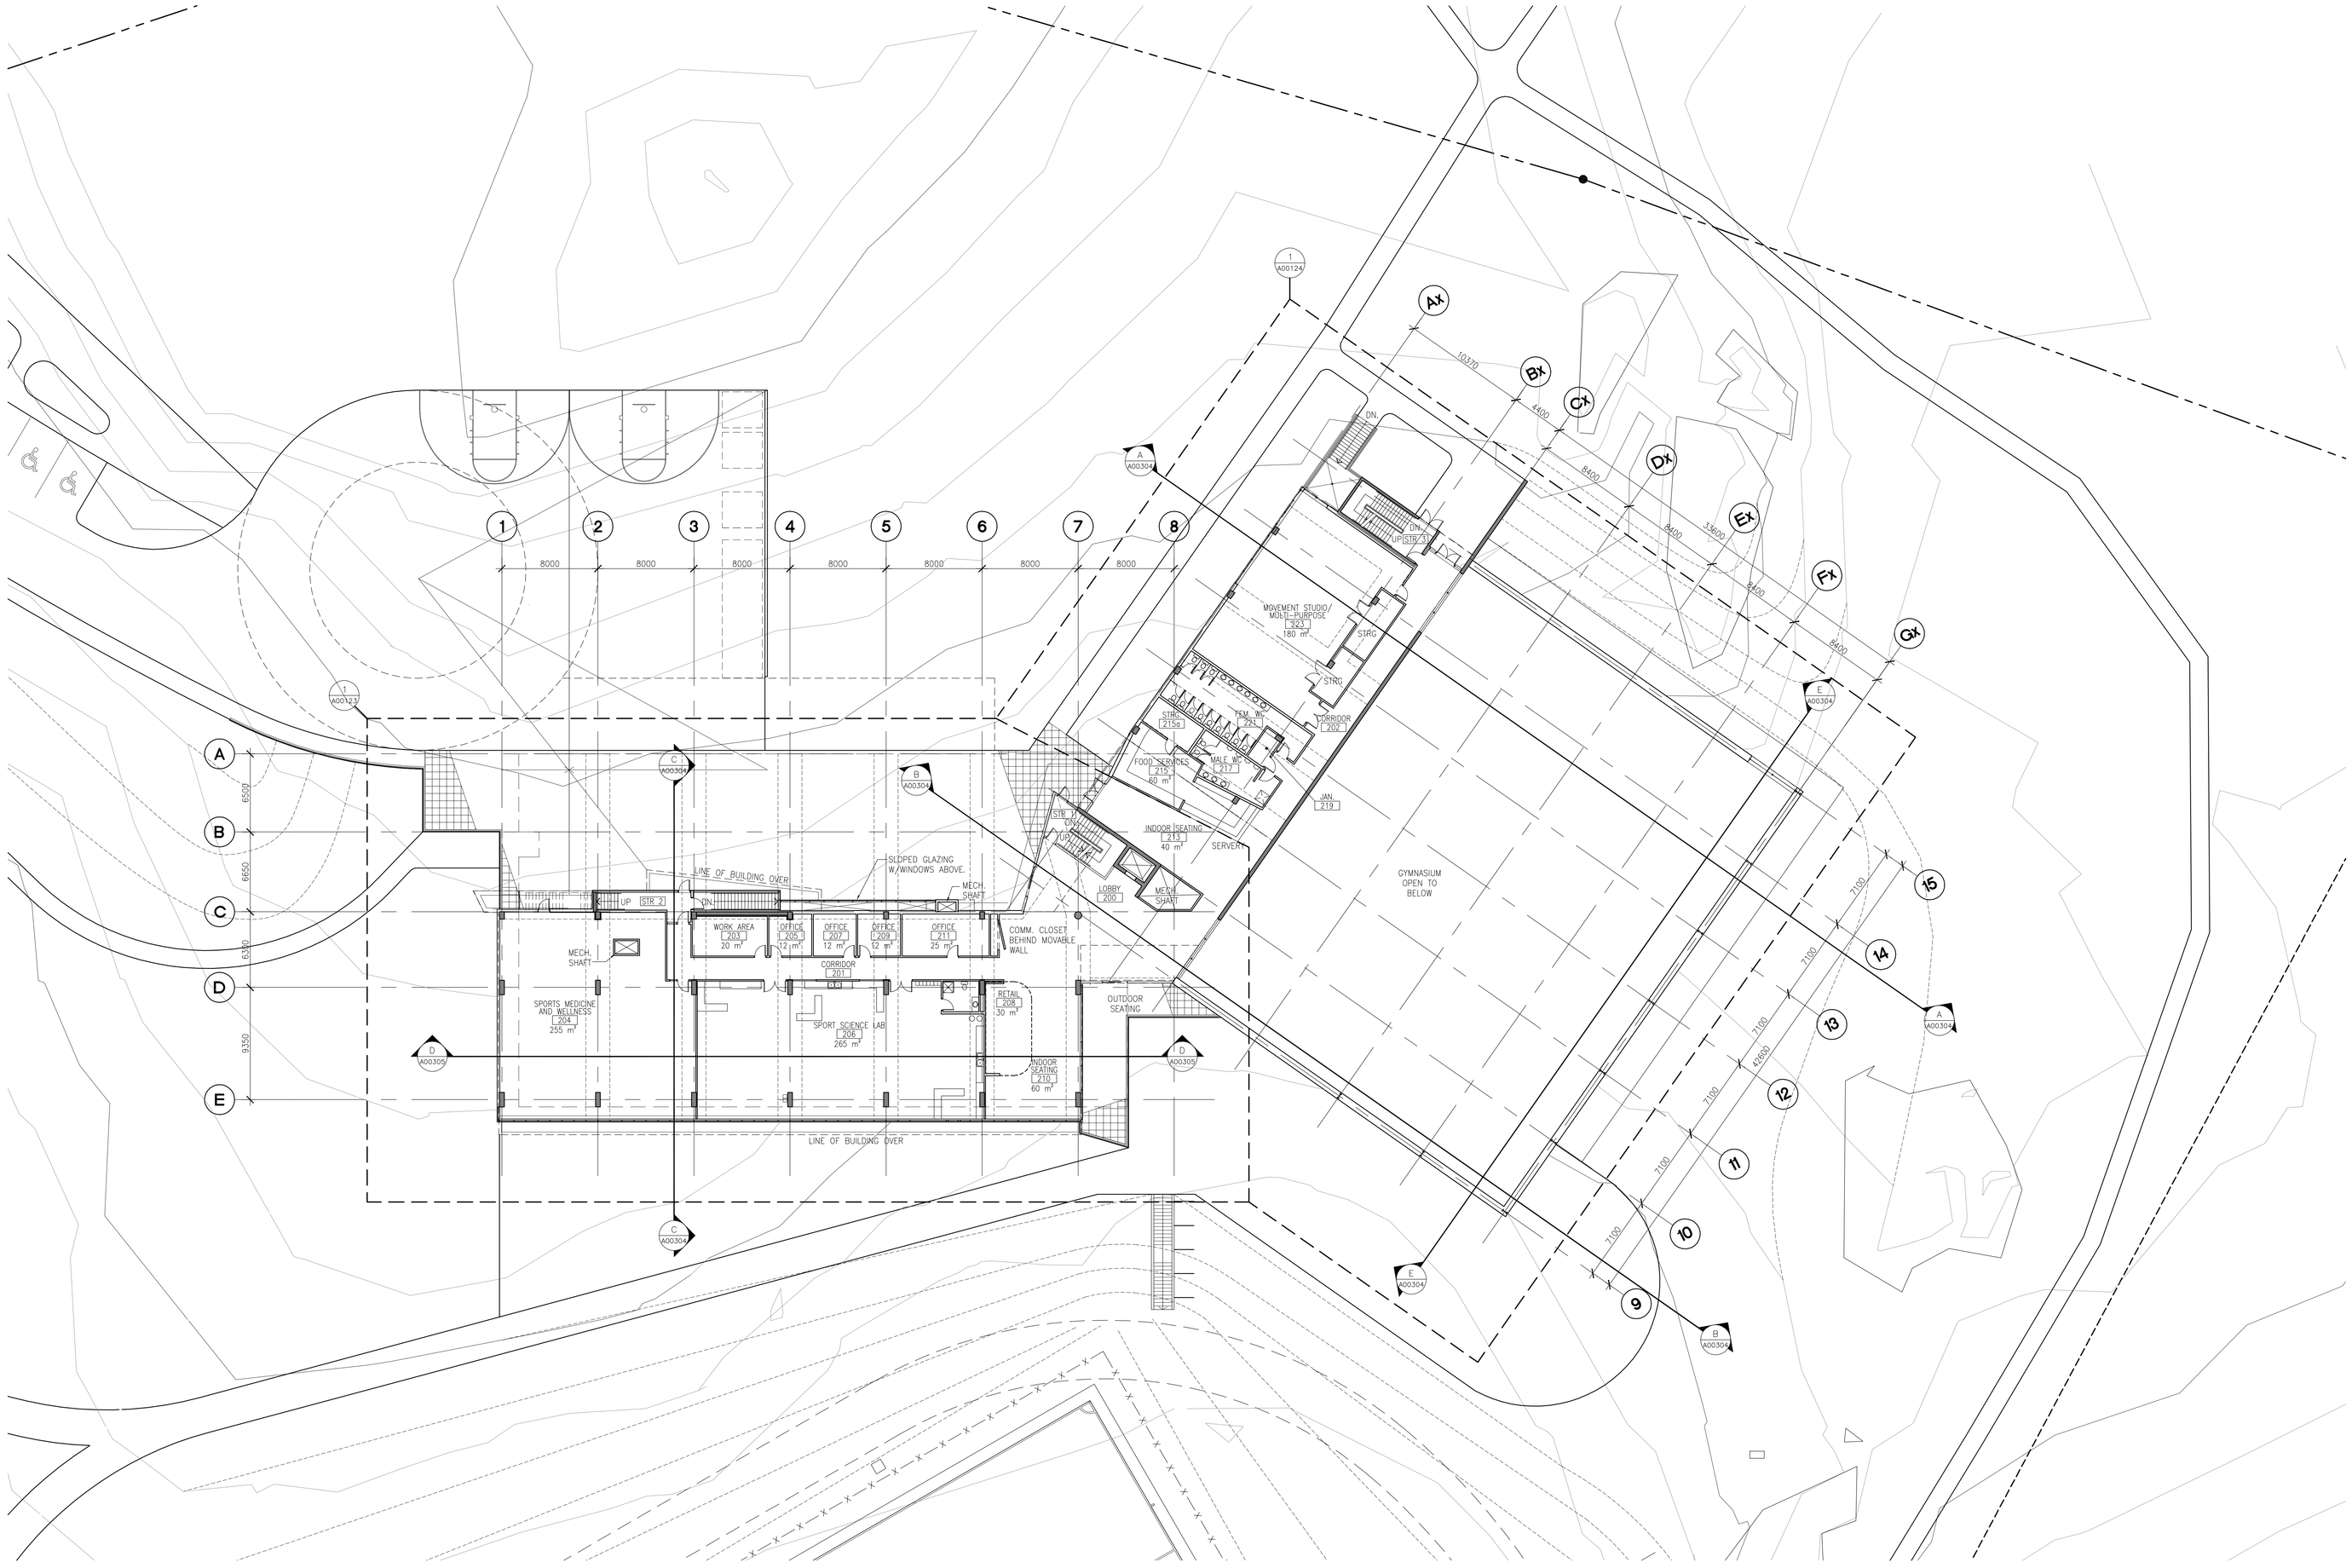

© COPYRIGHT RESERVED. THIS DRAWING IS AN INSTRUMENT OF SERVICE AND IS THE PROPERTY OF CANNON DESIGN ARCHITECTURE INC. THIS DRAWING MAY NOT BE REPRODUCED WITHOUT THEIR PERMISSION, AND UNLESS THE REPRODUCTION CARRIES THEIR NAME. ALL INFORMATION SHOWN ON THIS DRAWING, GRAPHIC OR OTHERWISE, ARE FOR USE ON THE SPECIFIED PROJECT ONLY, AND SHALL NOT BE USED OTHERWISE WITHOUT THE WRITTEN PERMISSION FROM CANNON DESIGN ARCHITECTURE INC.

CAMOSUN COLLEGE

PACIFIC SPORT INSTITUTE

Pacific SPORT

CANNONDESIGN
CannonDesign Architecture Inc.

990 Fort Street, Third Floor
Victoria, British Columbia, CANADA V8V3K2
T: 250.388.0115 F: 250.388.4275

Boston ■ New York ■ Baltimore ■ Washington DC ■ Jacksonville
Albany ■ Buffalo ■ Toronto ■ Hamilton ■ Chicago
St. Louis ■ Vancouver ■ Victoria ■ San Francisco ■ Los Angeles

CAMOSUN PROJECT NUMBER
#06 - 07 - 1922

DESIGN DEVELOPMENT

NOT FOR CONSTRUCTION
FOR INFORMATION ONLY

N

Key Plan

No.	Revisions	Date

Drawing Title:
LEVEL TWO PLAN
(PLAZA LEVEL)

Issue Date: -
Drawn by: CB Checked by: Jon
Project No: - Scale: 1:200
Drawing No:

A00112

© 2006 CannonDesign Architecture Inc.